WALLDETAILS

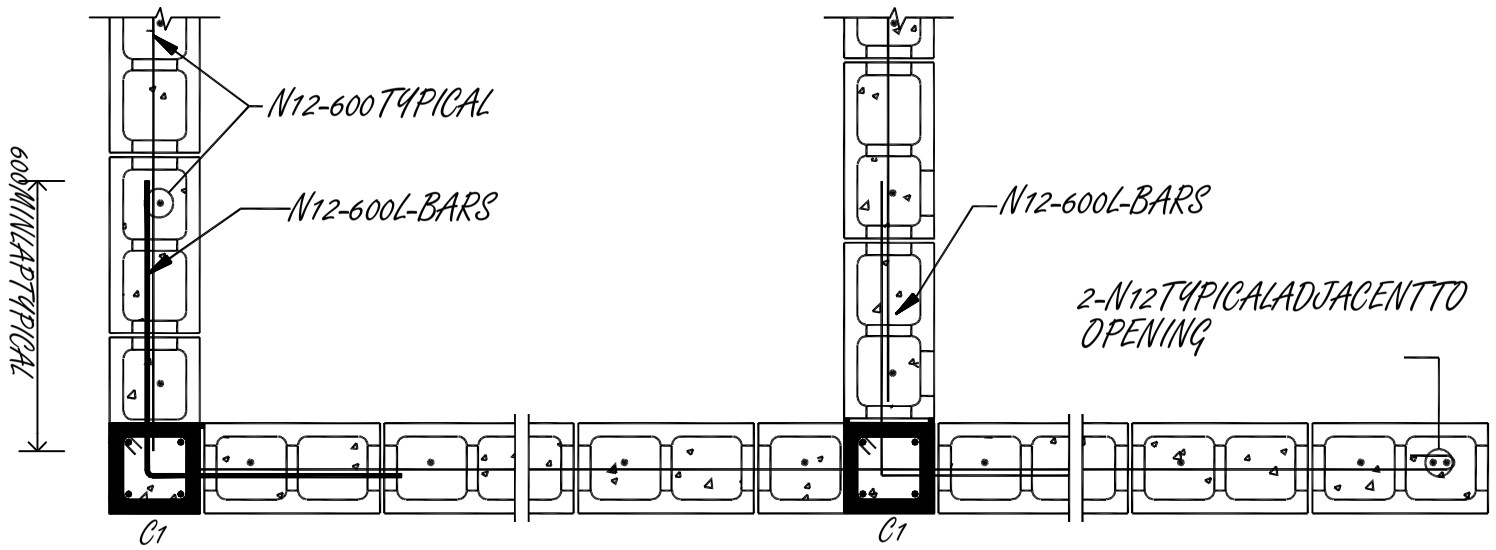

D12 — TYP.CORNER,MIDDLEWALLDETAILS
SECTION SCALENTS

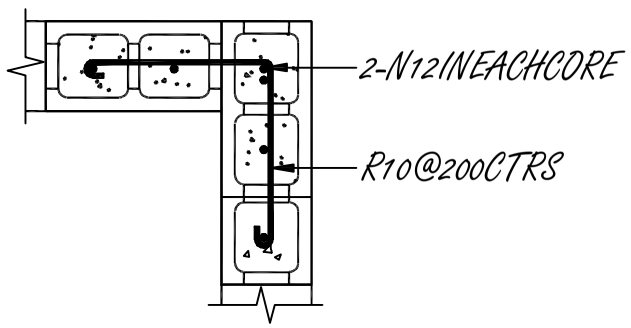

D13 — CORNERBLOCKWALLDETAIL
DETAIL SCALENTS

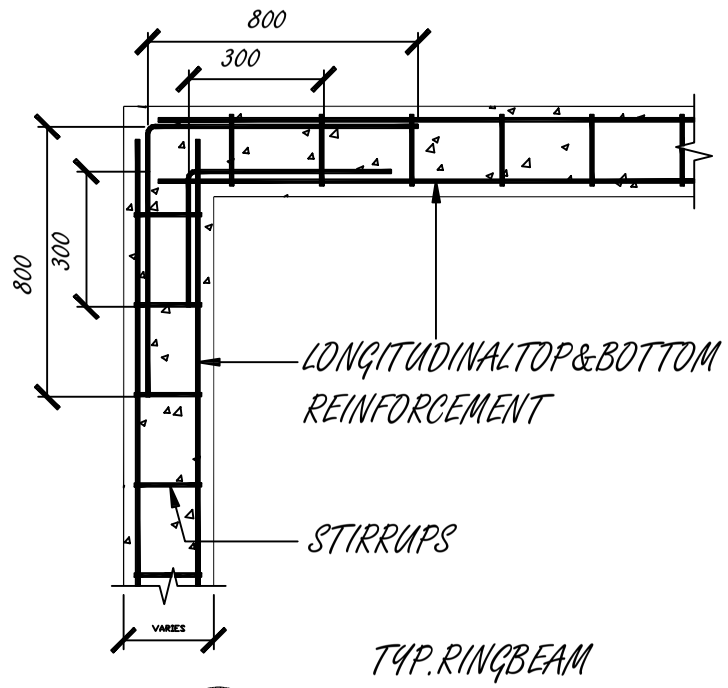

TYP.RINGBEAM
11 — CORNERANDTJUNCTIONDETAIL
DETAILS SCALE:NTS

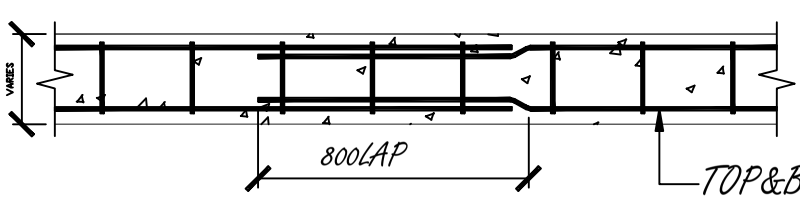

TYP.RINGBEAM
D10 — REINFORCEMENTLAPDETAIL
DETAILS SCALE:NTS

DEPARTMENT OF ENVIRONMENT AND CONSERVATION
MINISTRY OF CLIMATE CHANGE

		REVISION	DATE:
DESIGNEDBY:	IAN IERCET		
DRAWNBY:	I IERCET		
CHECKED BY:			
CLIENTNAME:	MoCC - Department of Environment		
DATE:	SEPTEMBER 2023		

NOTES:

PROJECT: ENVIRONMENT DEPARTMENT NEW OFFICE PROJECT

DRAWINGTITLE: WALL DETAILS

DRAWINGNo:

PROJECTION: NA.

SCALEA3: NTS