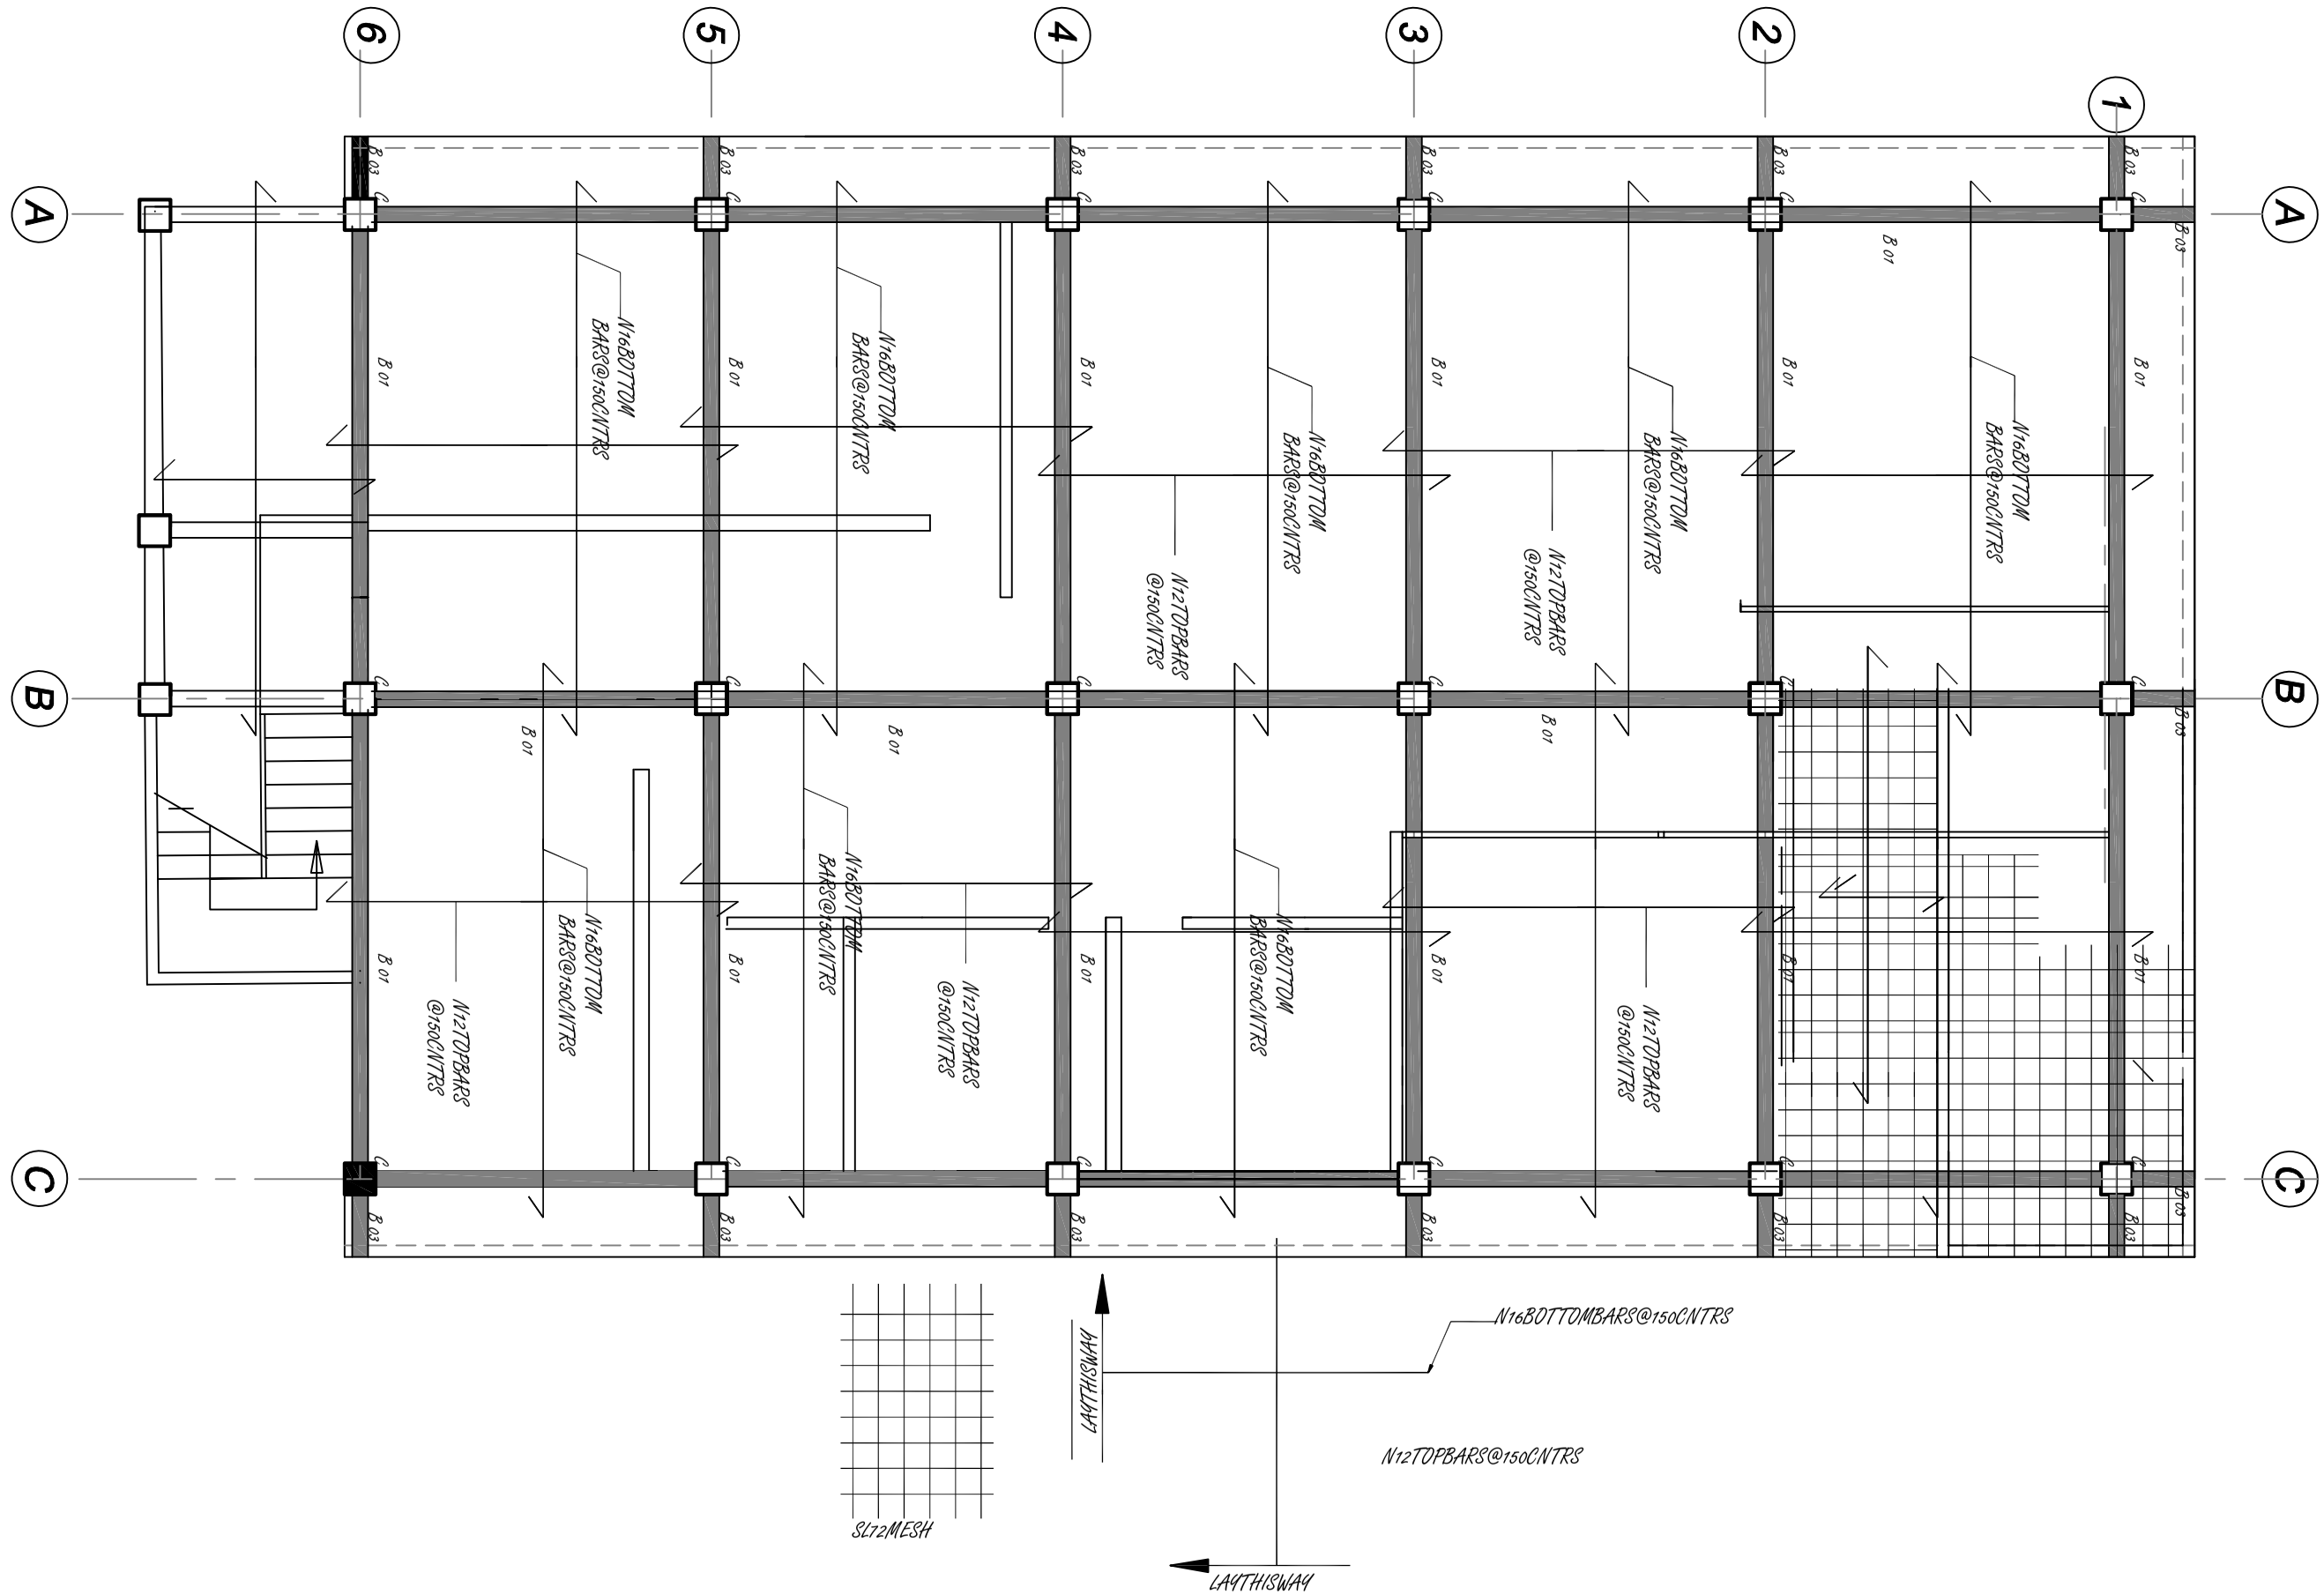

FIRST FLOOR SLAP REINFORCEMENT LAYOUT

DEPARTMENT OF ENVIRONMENT AND CONSERVATION
MINISTRY OF CLIMATE CHANGE

		REVISION	DATE:
DESIGNEDBY:	IAN IERCET		
DRAWNBY:	I IERCET		
CHECKED BY:			
CLIENTNAME:	MoCC - Department of Environment		
DATE:	SEPTEMBER 2023		

NOTES:

PROJECT: ENVIRONMENT DEPARTMENT NEW OFFICE PROJECT

DRAWINGTITLE: FIRST FLOOR SLAP LAYOUT

DRAWINGNo:

PROJECTION: NA.

SCALEA3: NTS