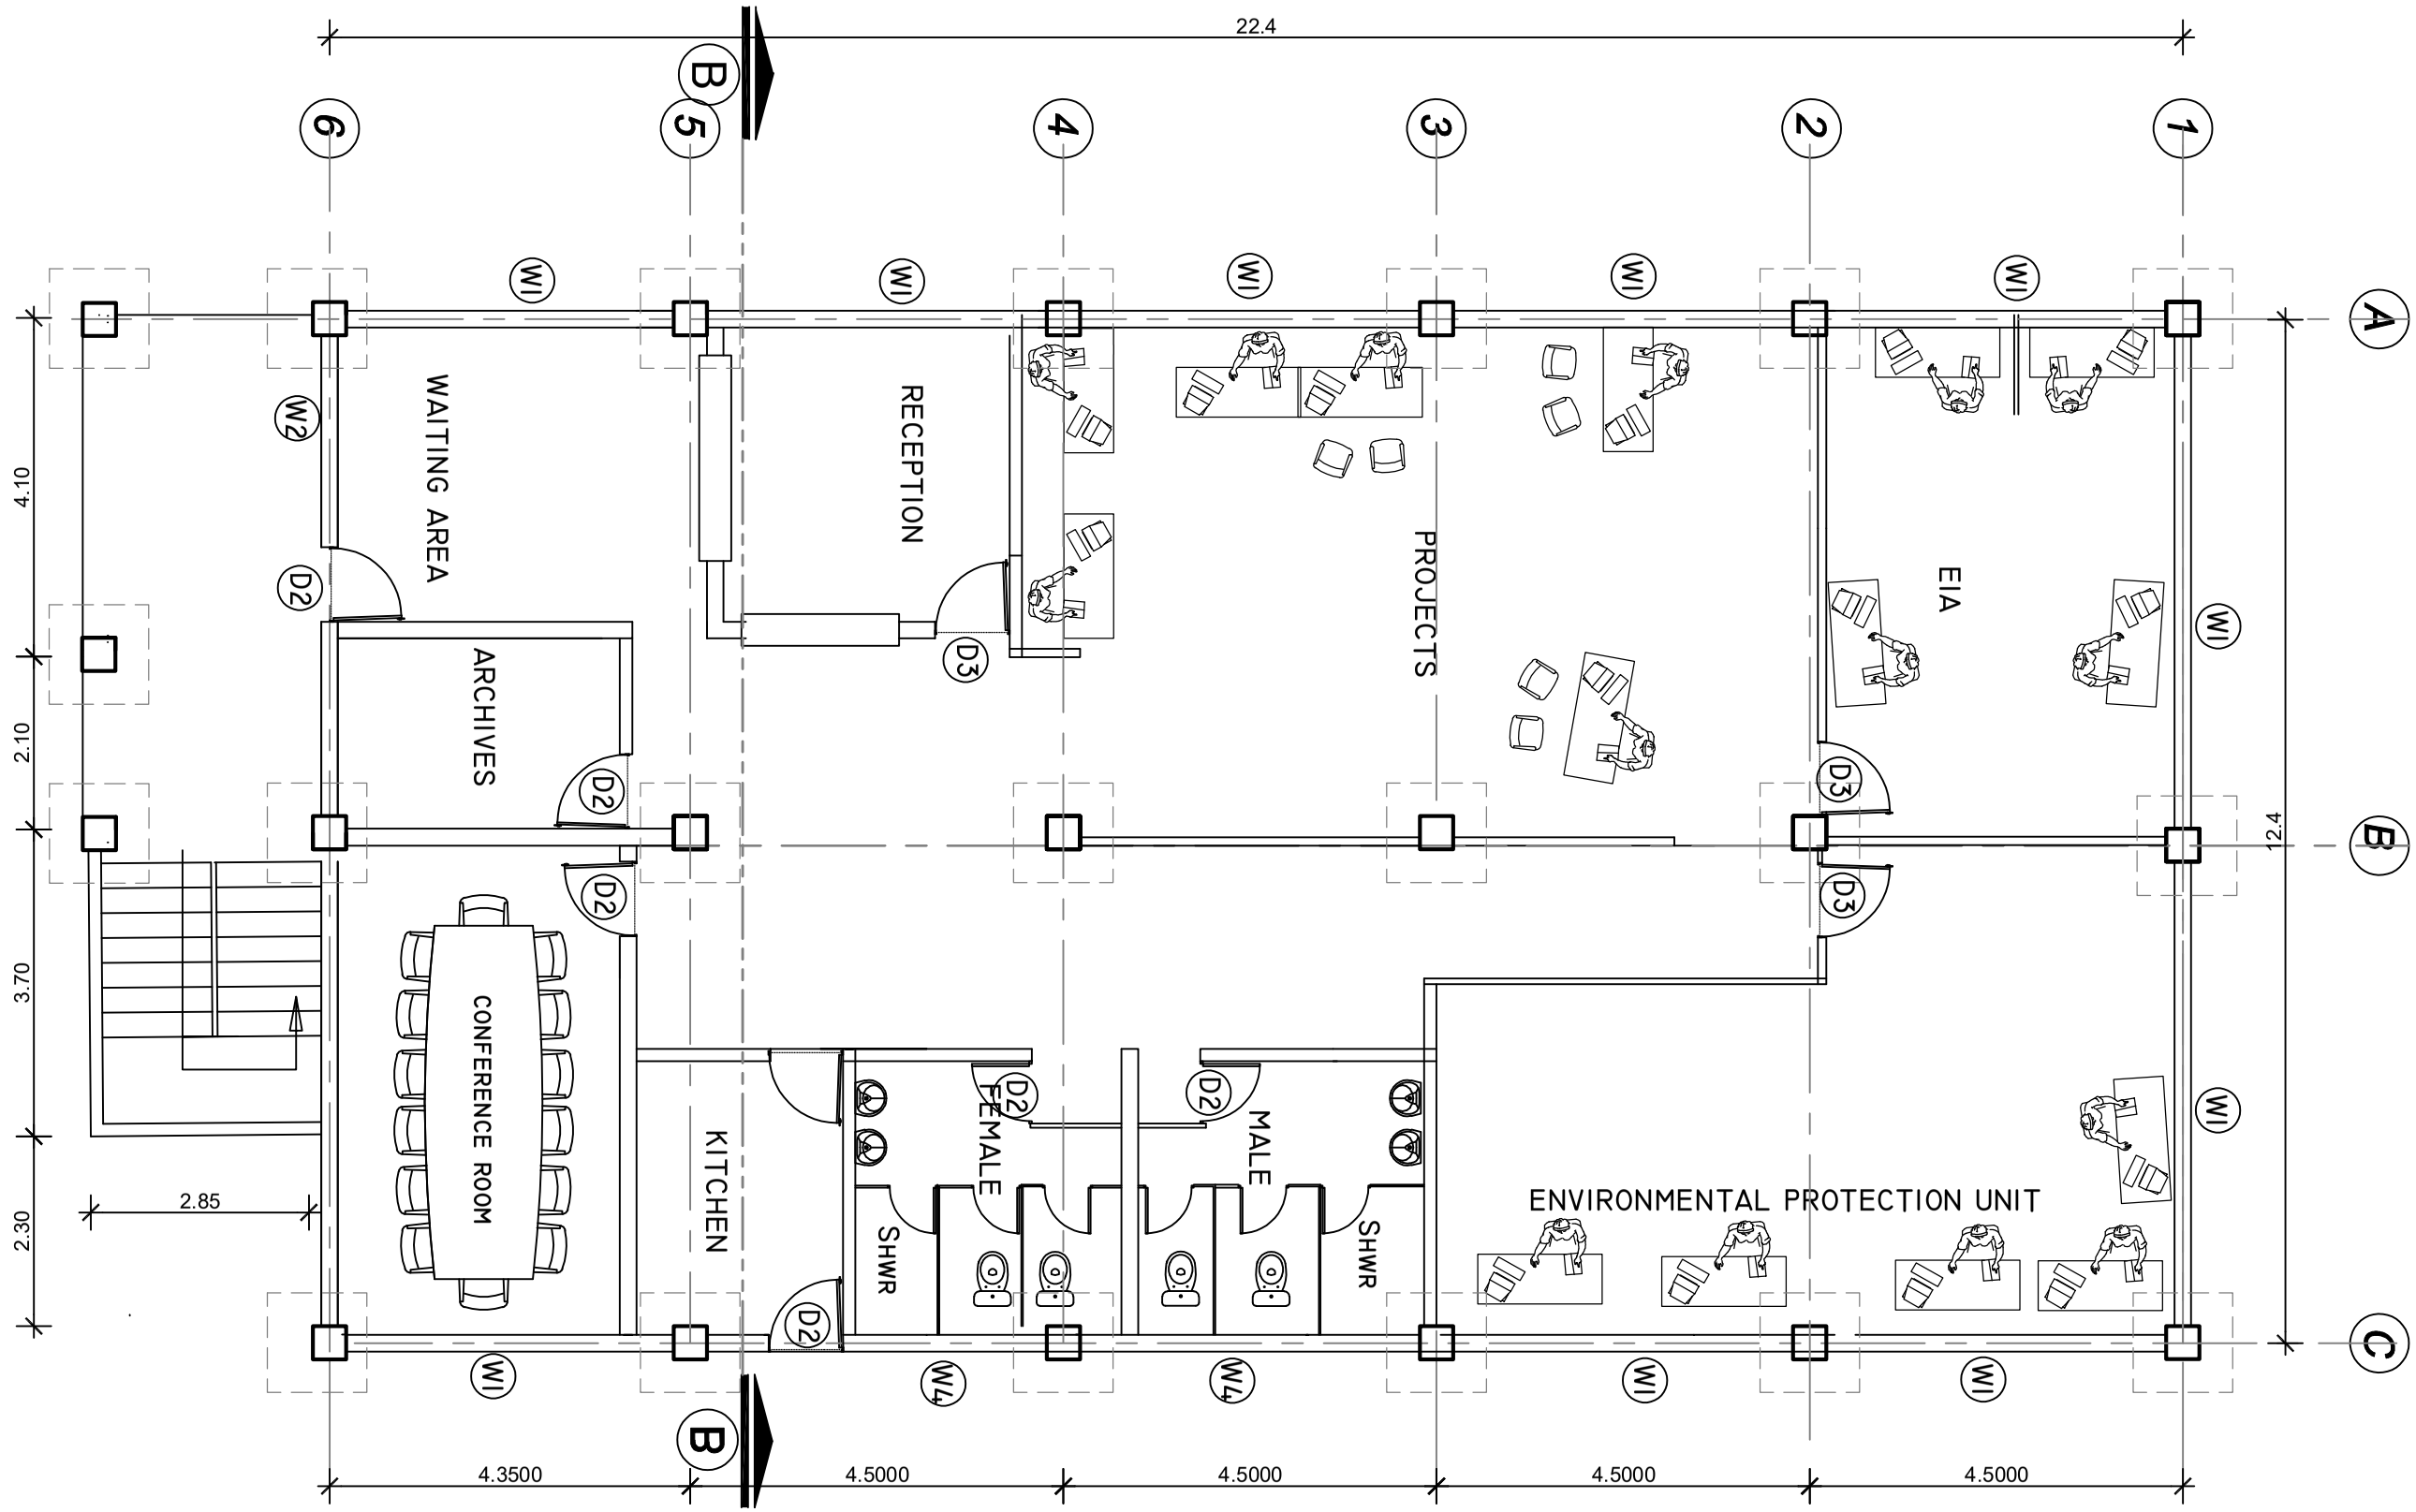

GROUND FLOOR PLAN

DEPARTMENT OF ENVIRONMENT AND CONSERVATION MINISTRY OF CLIMATE CHANGE			REVISION	DATE:	NOTES:
	DESIGNEDBY:	IAN IERCET			
	DRAWNBY:	I IERCET			
	CHECKED BY:				
	CLIENTNAME:	MoCC - Department of Environment			
	DATE:	SEPTEMBER 2023			

PROJECT:	ENVIRONMENT DEPARTMENT NEW OFFICE PROJECT		
DRAWINGTITLE:	GROUND FLOOR PLAN		
	DRAWINGNo:		SCALEA3:
	PROJECTION:	NA.	NTS